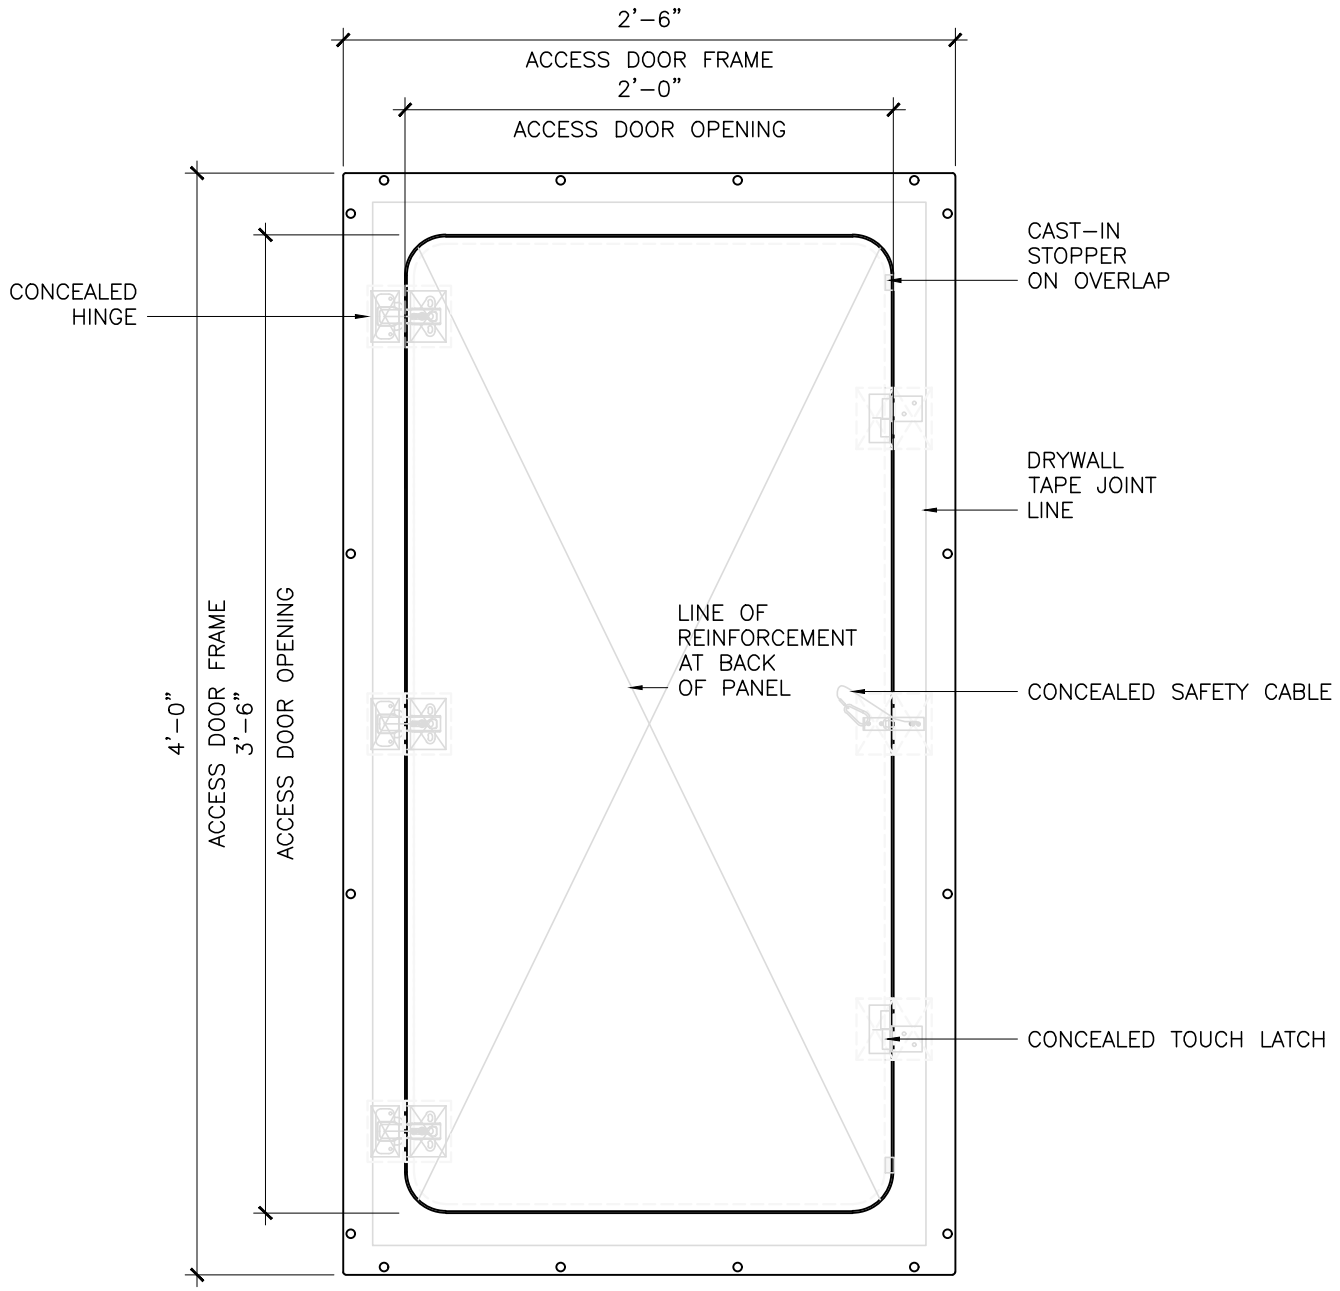

FOR MORE INFORMATION REFER TO STEALTH SHOP DRAWING AP-HRT2442

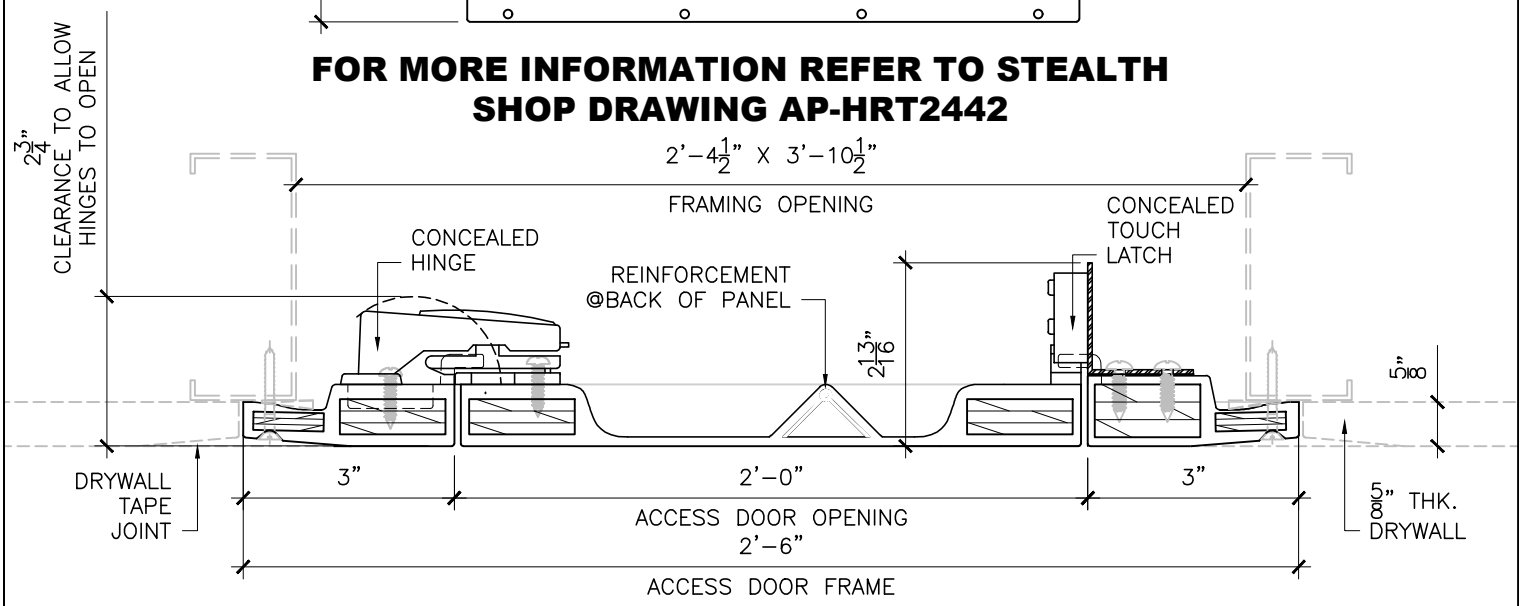

STEALTH
A FORMGLAS® | WIND–LOCK® STRATEGIC ALLIANCE
HEAD OFFICE:
1055 LEISCZ'S BRIDGE RD. TOLL: 1(800) 872.5625
LEESPORT, PA 19533 WWW.STEALTHPANELS.COM

SIMPLIFIED PLAN & SECTION
GFRG ACCESS PANEL
TOUCH LATCH
RADIUS DOOR CORNERS

DATE: JUN 5/24	SCALE: NTS
DWN.: AV	CHK.: II
DWG: **AP-HRT2442**	