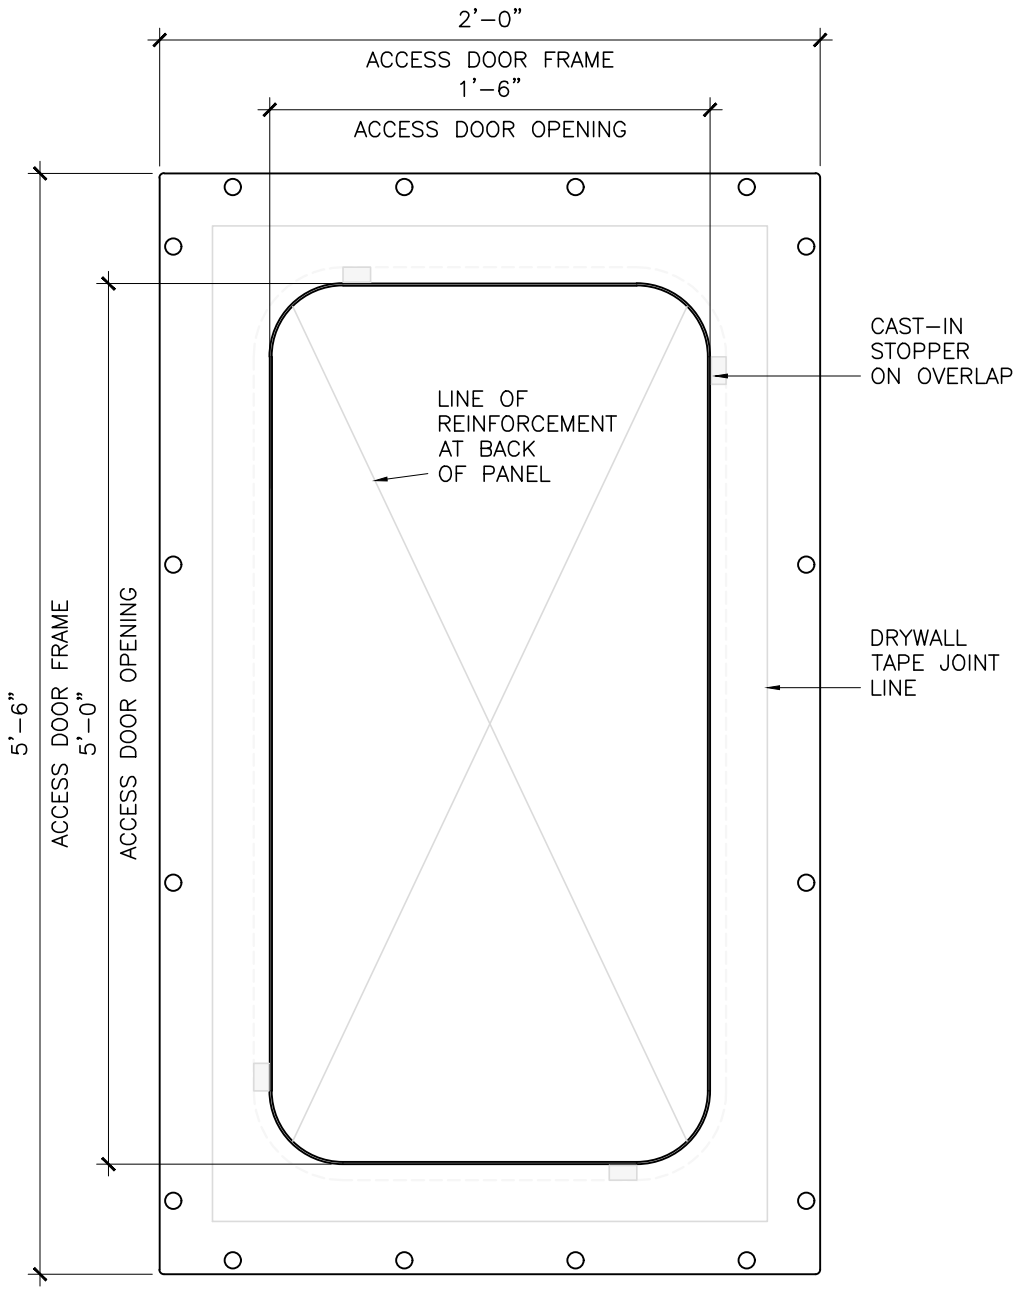

FOR MORE INFORMATION REFER TO STEALTH SHOP DRAWING AP-DR1860

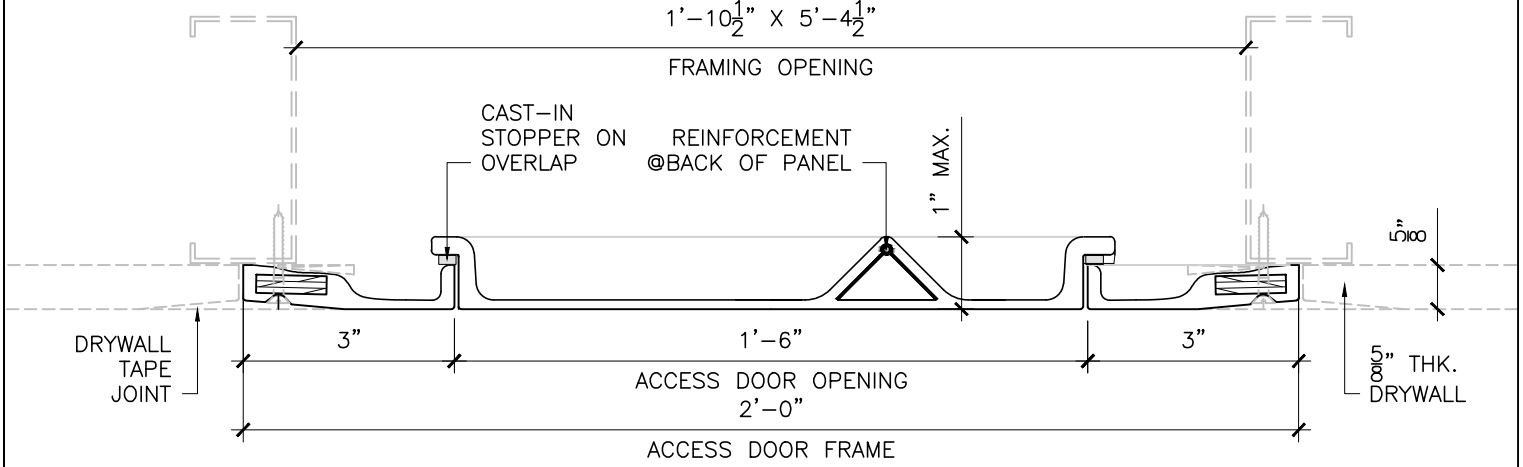

STEALTH™ A FORMGLAS® | WIND–LOCK® STRATEGIC ALLIANCE **HEAD OFFICE:** 1055 LEISCZ'S BRIDGE RD. LEESPORT, PA 19533 TOLL: 1(800) 872.5625 WWW.STEALTHPANELS.COM	SIMPLIFIED PLAN & SECTION GFRG ACCESS PANEL **DROP IN** RADIUS DOOR CORNERS	DATE: JAN 29/26	SCALE: NTS
		DWN.: AV	CHK.:
		DWG: **AP-DR1860**	