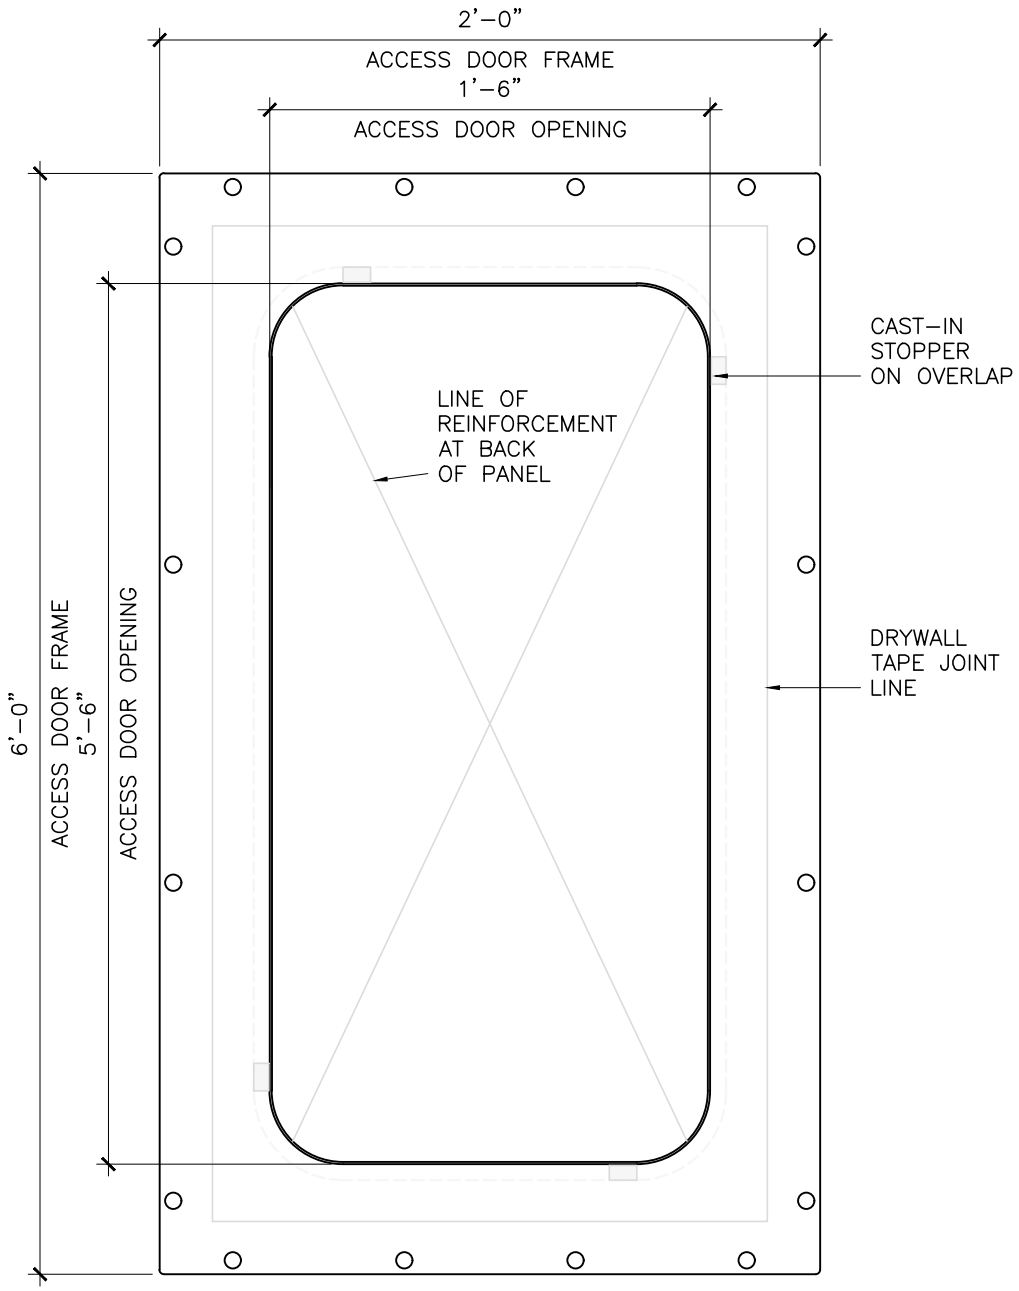

FOR MORE INFORMATION REFER TO STEALTH SHOP DRAWING AP-DR1866

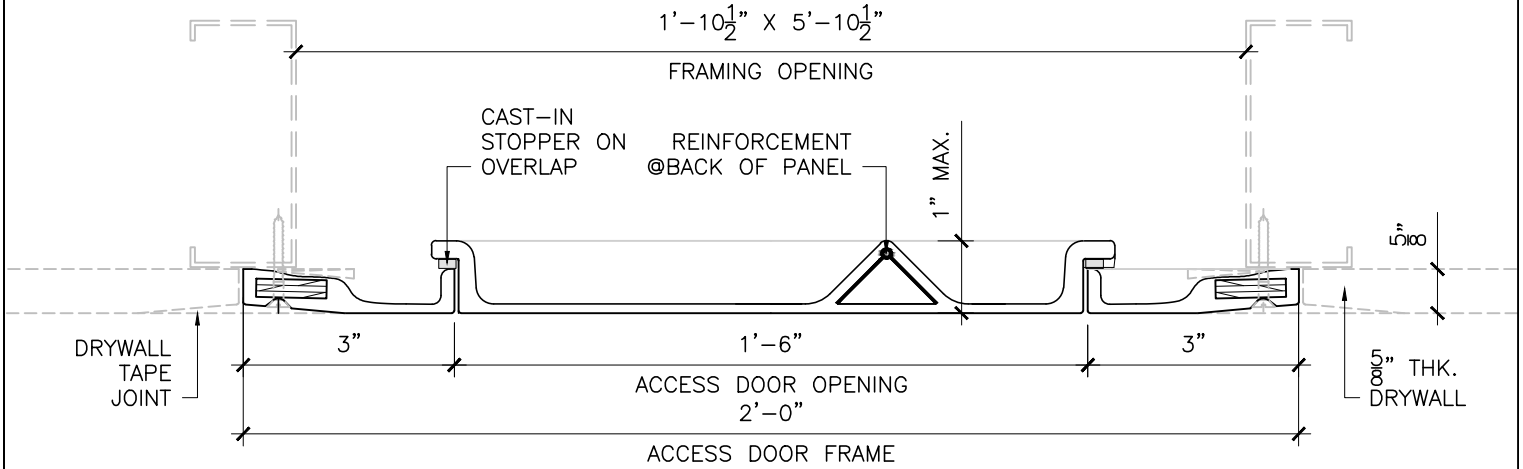

STEALTH
A FORMGLAS® | WIND–LOCK® STRATEGIC ALLIANCE
HEAD OFFICE:
1055 LEISCZ'S BRIDGE RD. LEESPORT, PA 19533
TOLL: 1(800) 872.5625
WWW.STEALTHPANELS.COM

SIMPLIFIED PLAN & SECTION
GFRG ACCESS PANEL
DROP IN
RADIUS DOOR CORNERS

DATE: JAN 29/26	SCALE: NTS
DWN.: AV	CHK.:
DWG: **AP-DR1866**	