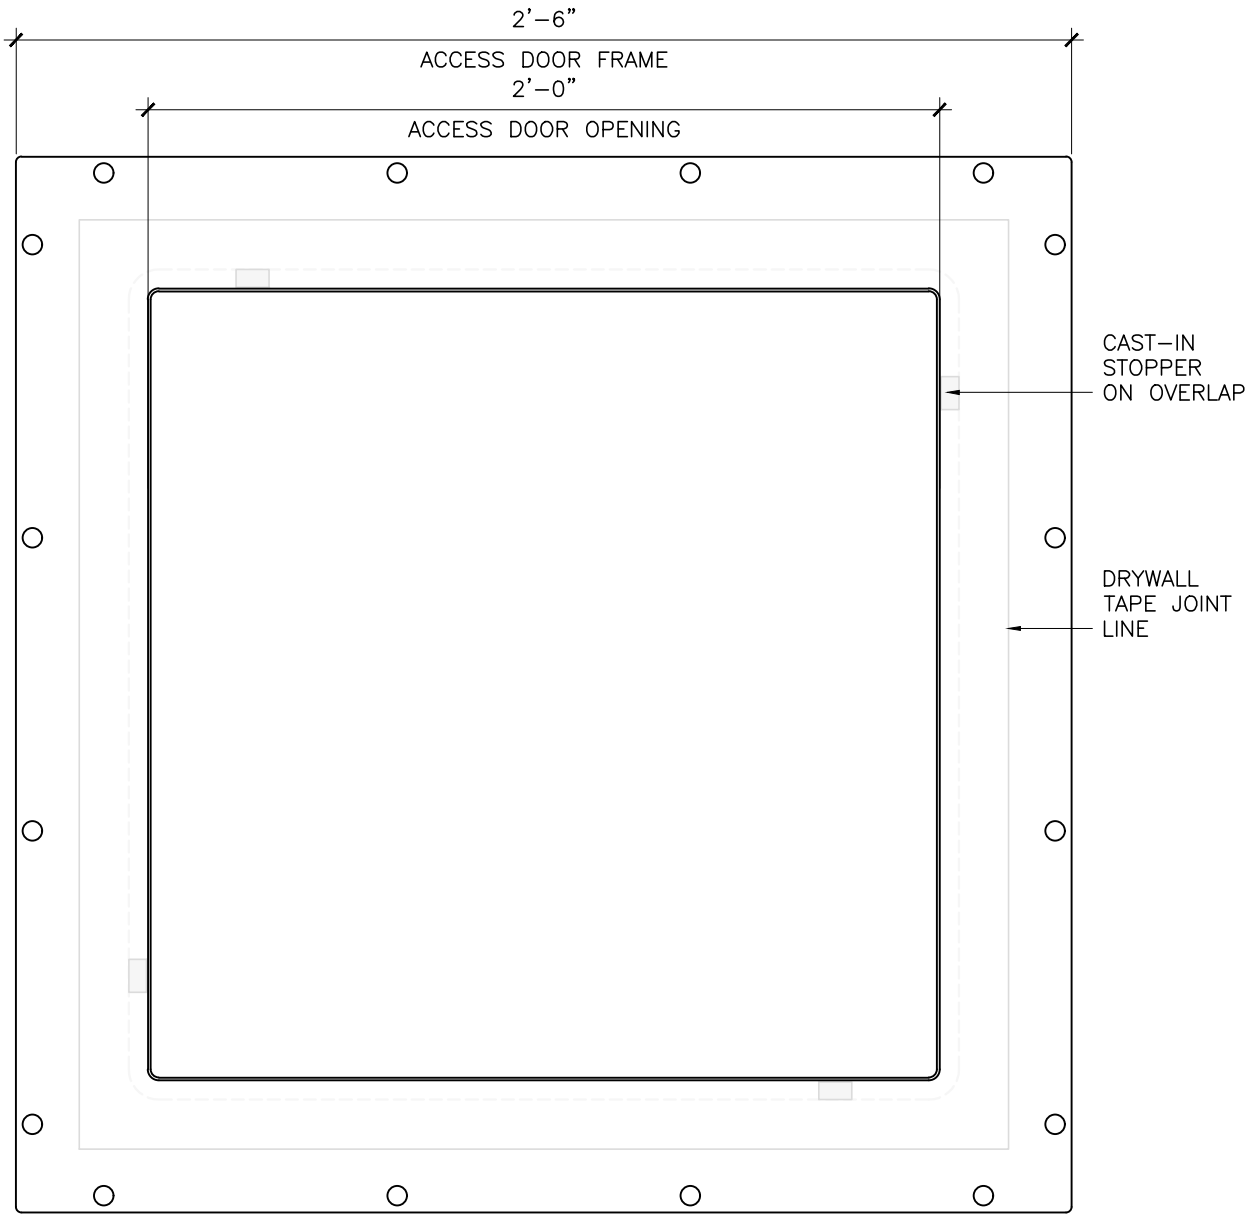

FOR MORE INFORMATION REFER TO STEALTH SHOP DRAWING AP-DS2424

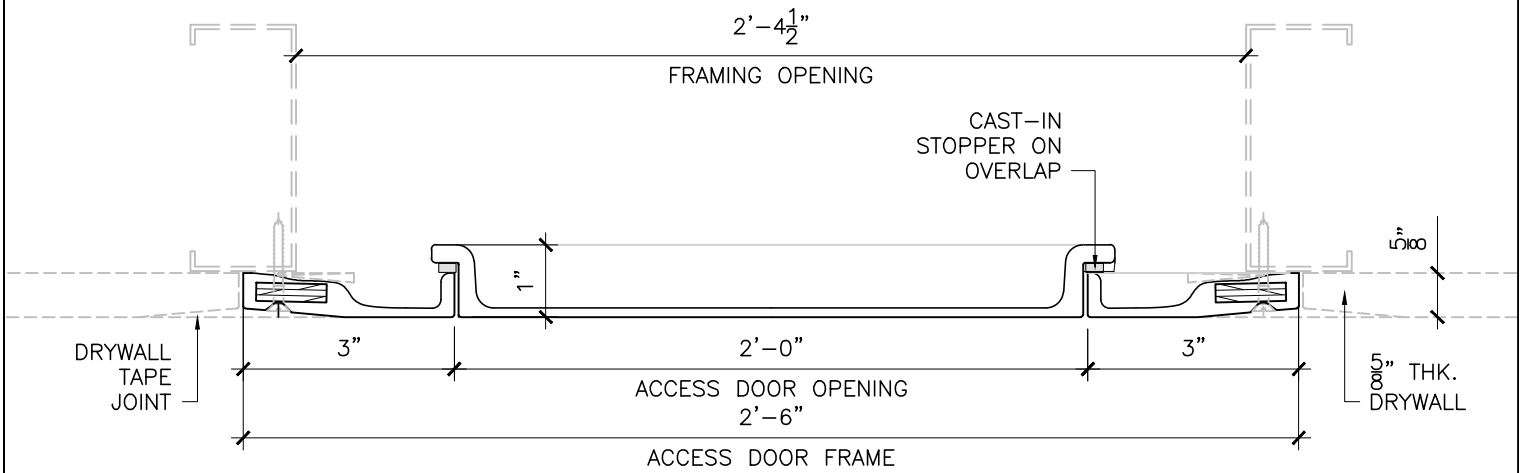

STEALTH
A FORMGLAS® | WIND–LOCK® STRATEGIC ALLIANCE
HEAD OFFICE:
1055 LEISCZ'S BRIDGE RD. TOLL: 1(800) 872.5625
LEESPORT, PA 19533 WWW.STEALTHPANELS.COM

SIMPLIFIED PLAN & SECTION
GFRG ACCESS PANEL
DROP IN
SQUARE DOOR CORNERS

DATE: OCT 10/18	SCALE: NTS
DWN.: ML	CHK.:
DWG: **AP-DS2424**	