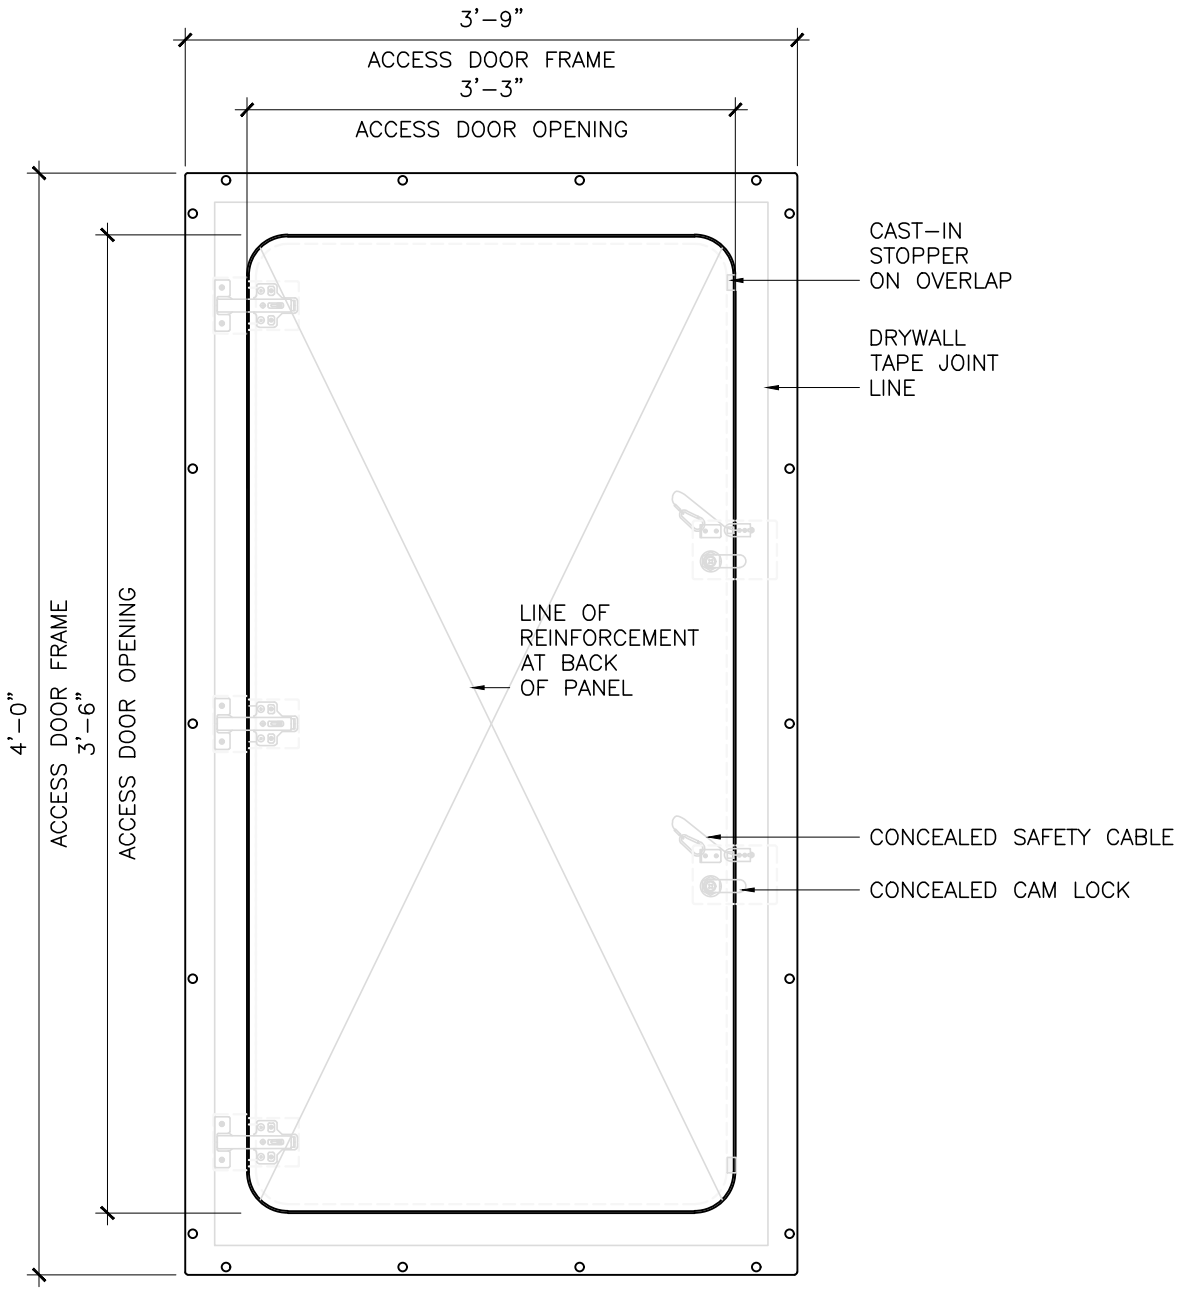

FOR MORE INFORMATION REFER TO STEALTH SHOP DRAWING AP-HRC3942

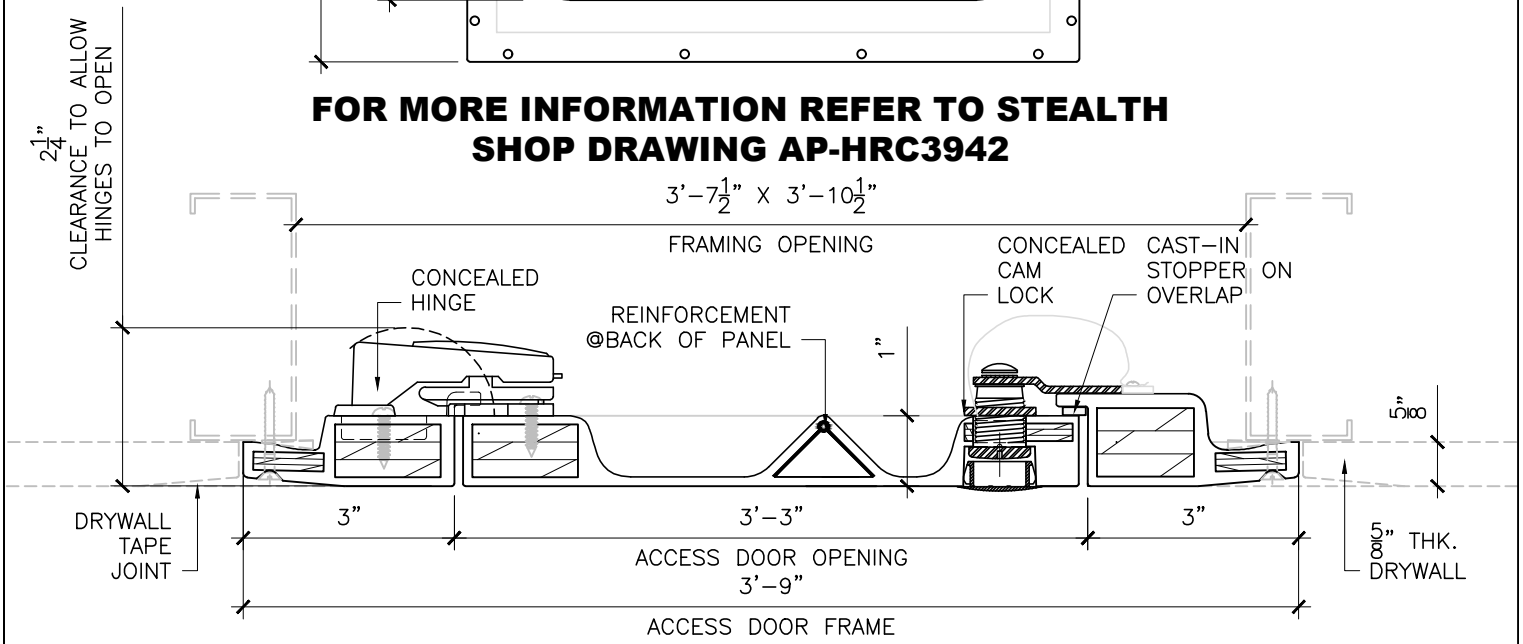

STEALTH™
A FORMGLAS® | WIND–LOCK® STRATEGIC ALLIANCE

HEAD OFFICE:
1055 LEISCZ'S BRIDGE RD. TOLL: 1(800) 872.5625
LEESPORT, PA 19533 WWW.STEALTHPANELS.COM

SIMPLIFIED PLAN & SECTION
GFRG ACCESS PANEL
KEYLESS-LATCH
RADIUS DOOR CORNERS

DATE: APR 20/26	SCALE: NTS
DWN.: AV	CHK.:
DWG: **AP-HRC3942**	