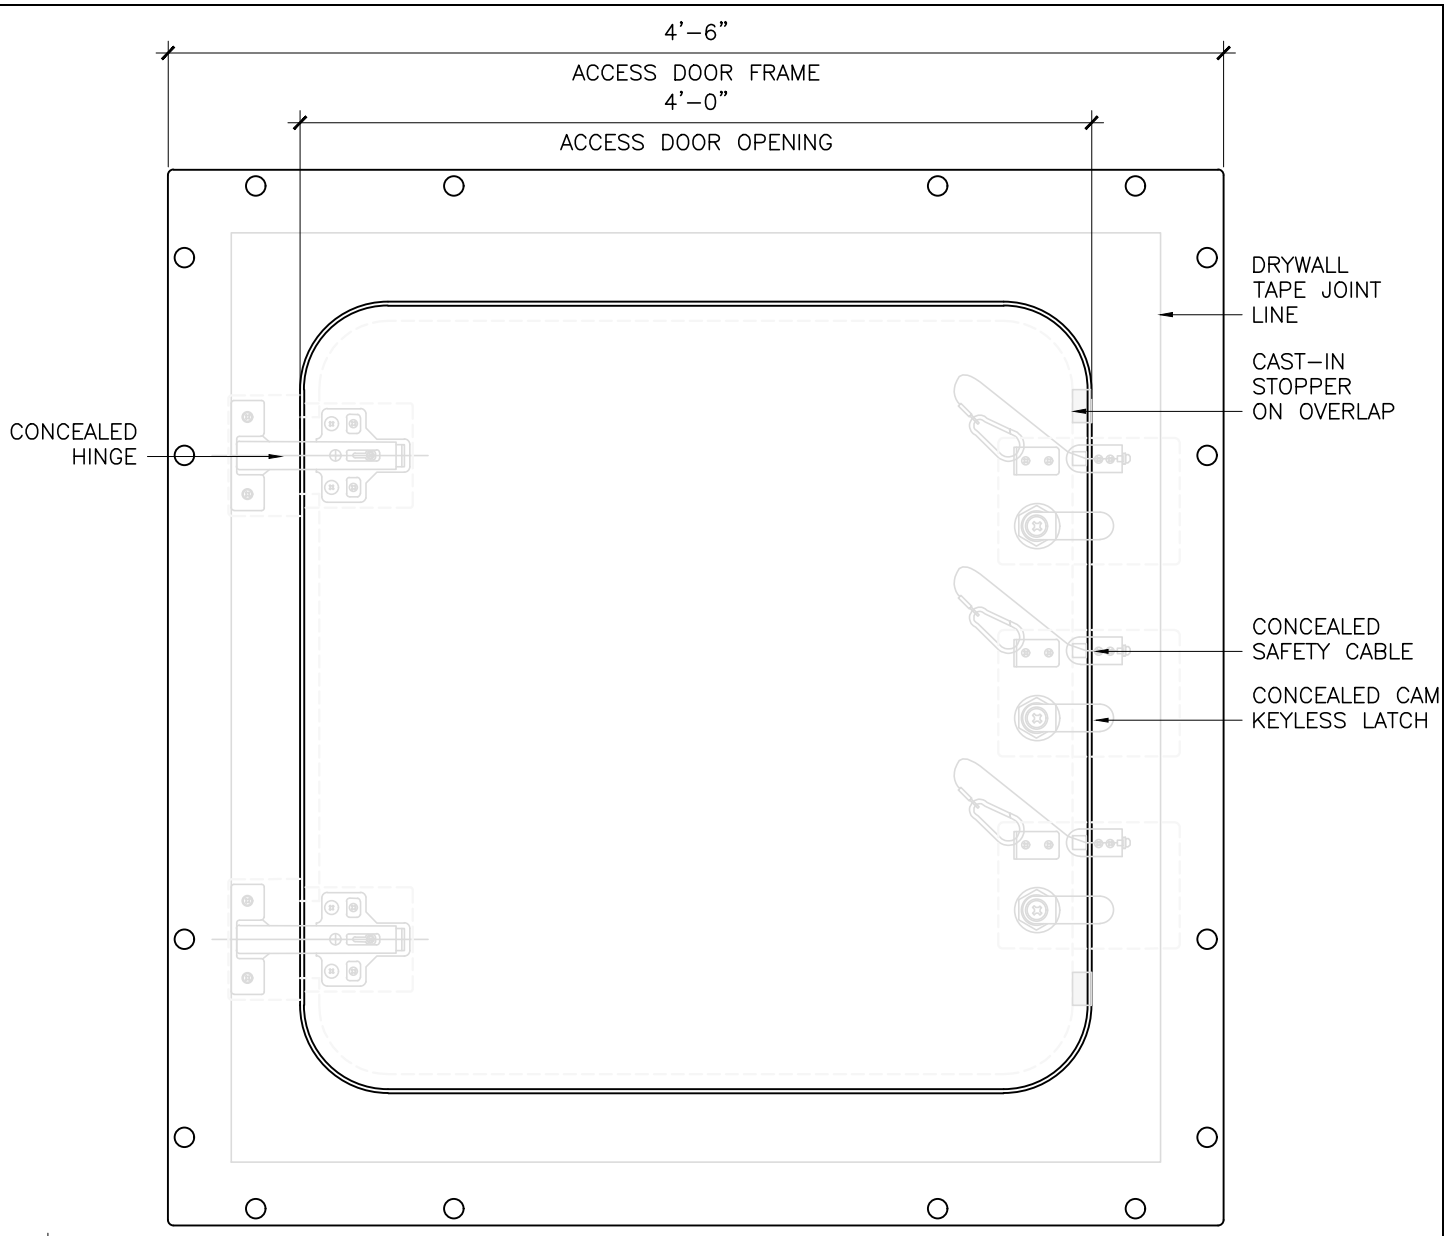

FOR MORE INFORMATION REFER TO STEALTH SHOP DRAWING AP-HRC4848

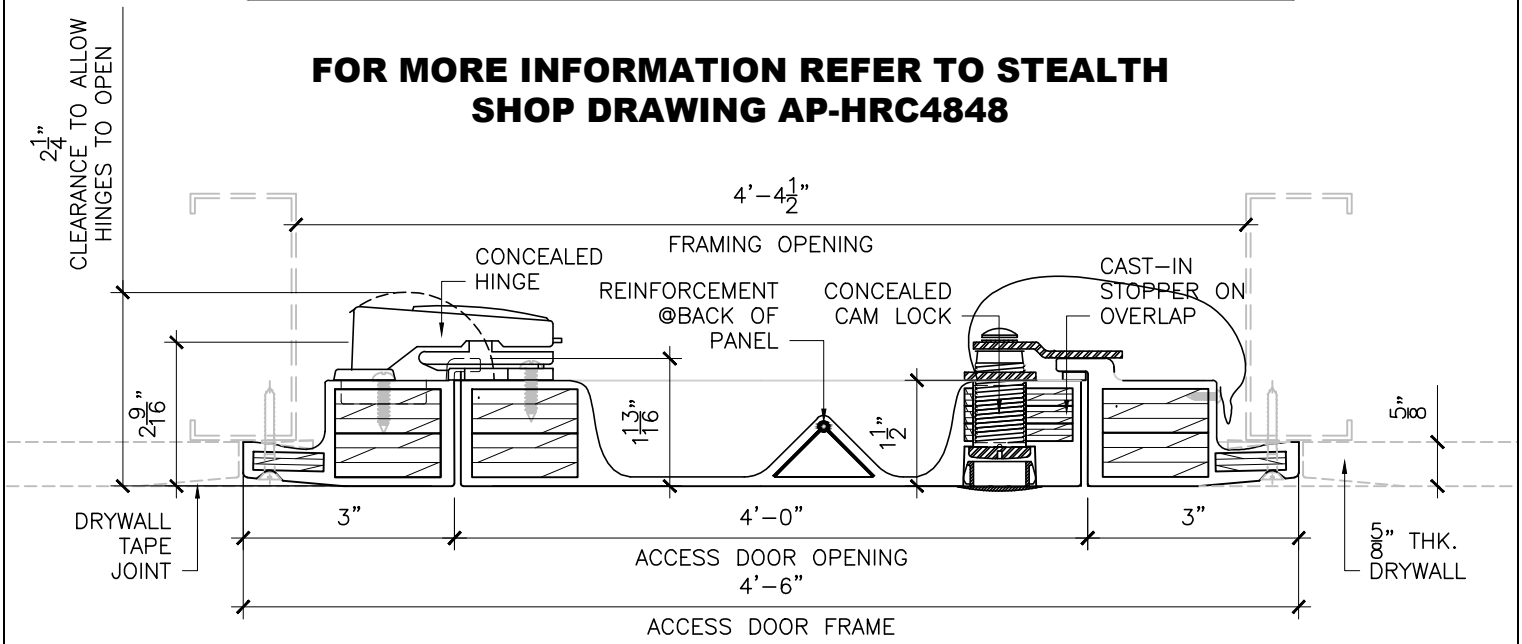

STEALTH
A FORMGLAS® | WIND–LOCK® STRATEGIC ALLIANCE
HEAD OFFICE:
1055 LEISCZ'S BRIDGE RD. TOLL: 1(800) 872.5625
LEESPORT, PA 19533 WWW.STEALTHPANELS.COM

SIMPLIFIED PLAN & SECTION
GFRG ACCESS PANEL
KEYLESS-LATCH
RADIUS DOOR CORNERS

DATE: FEB 12/24	SCALE: NTS
DWN.: MM	CHK.:
DWG: **AP-HRC4848**	