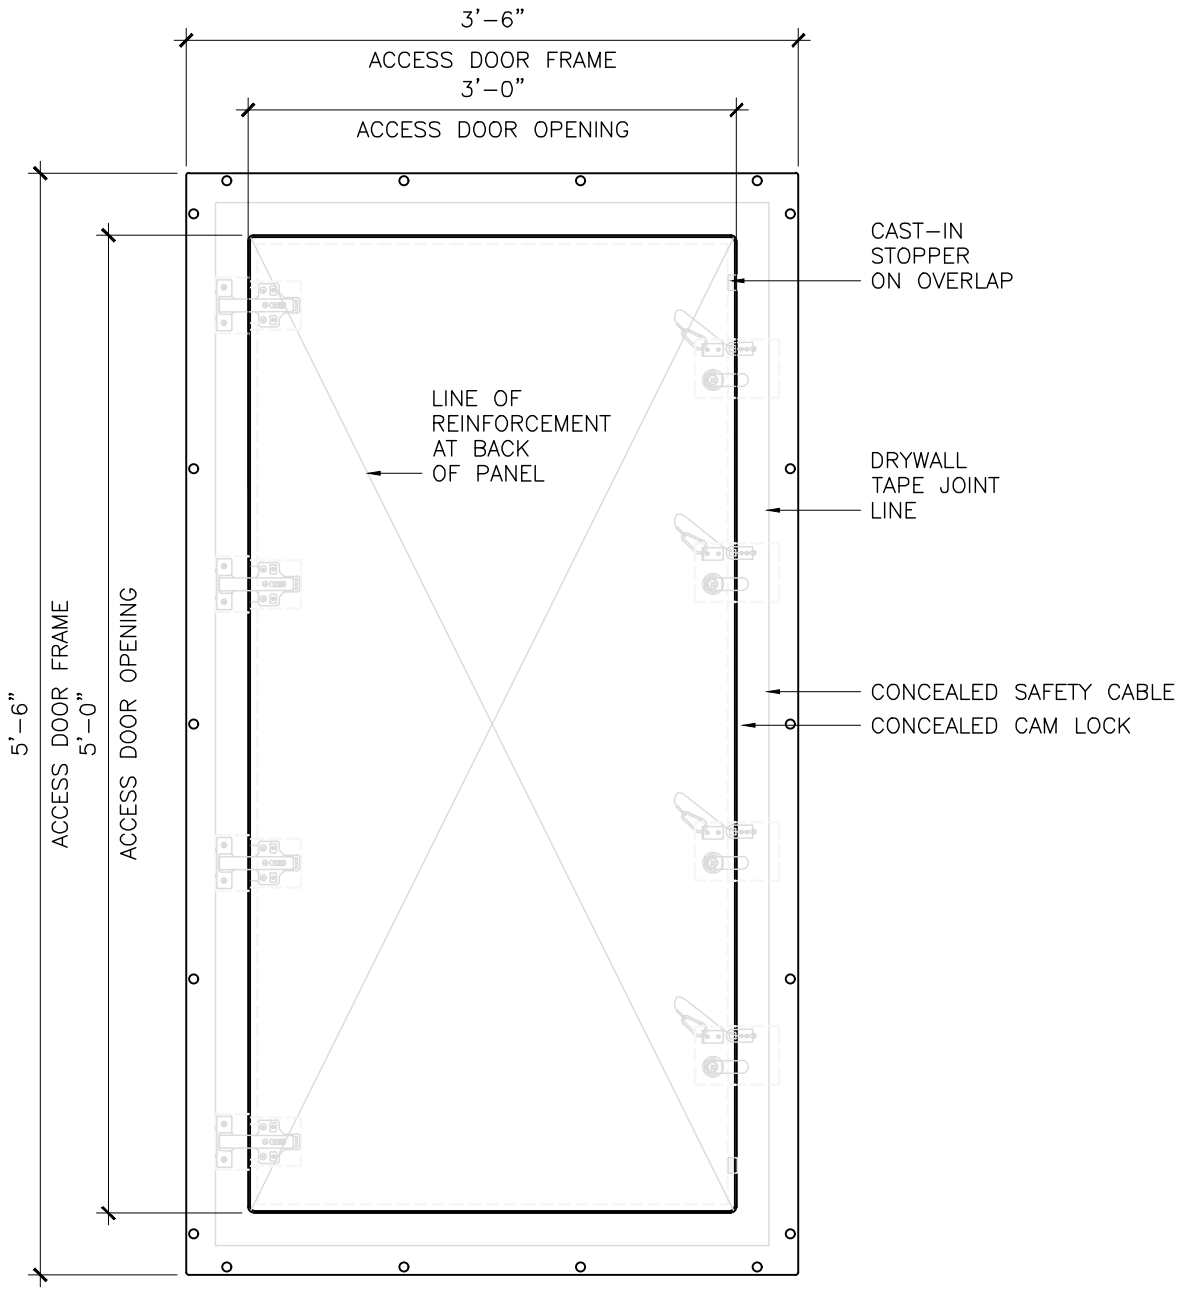

FOR MORE INFORMATION REFER TO STEALTH SHOP DRAWING AP-HSK3660

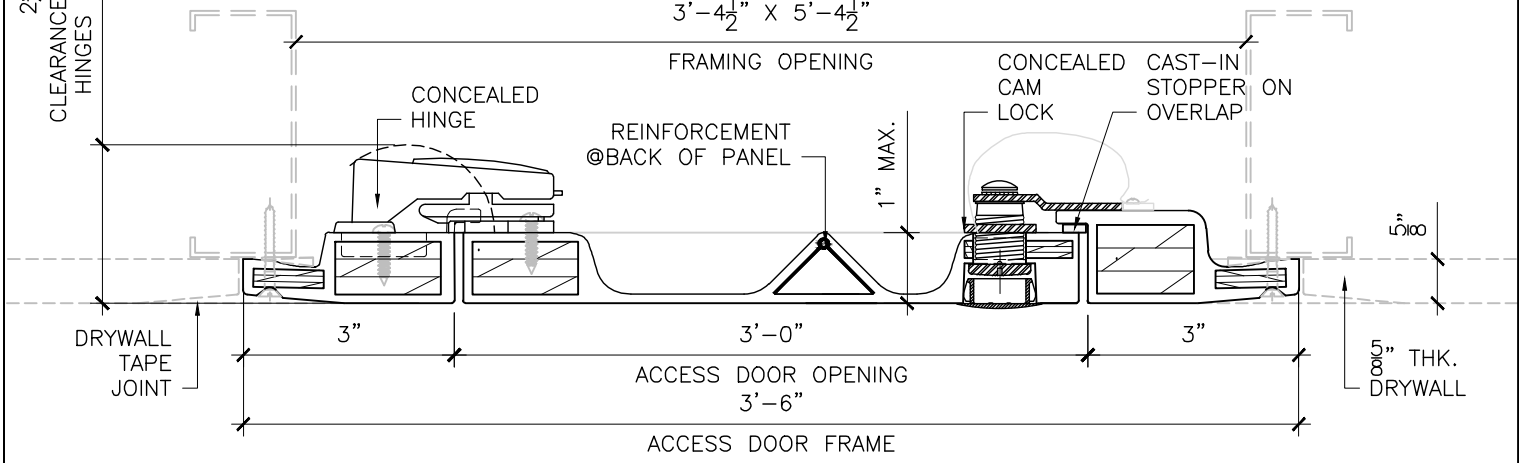

STEALTH
A FORMGLAS® | WIND–LOCK® STRATEGIC ALLIANCE
HEAD OFFICE:
1055 LEISCZ'S BRIDGE RD. TOLL: 1(800) 872.5625
LEESPORT, PA 19533 WWW.STEALTHPANELS.COM

SIMPLIFIED PLAN & SECTION
GFRG ACCESS PANEL
KEY-LATCH
SQUARE DOOR CORNERS

DATE: NOV 14/25	SCALE: NTS
DWN.: II	CHK.:
DWG: **AP-HSK3660**	